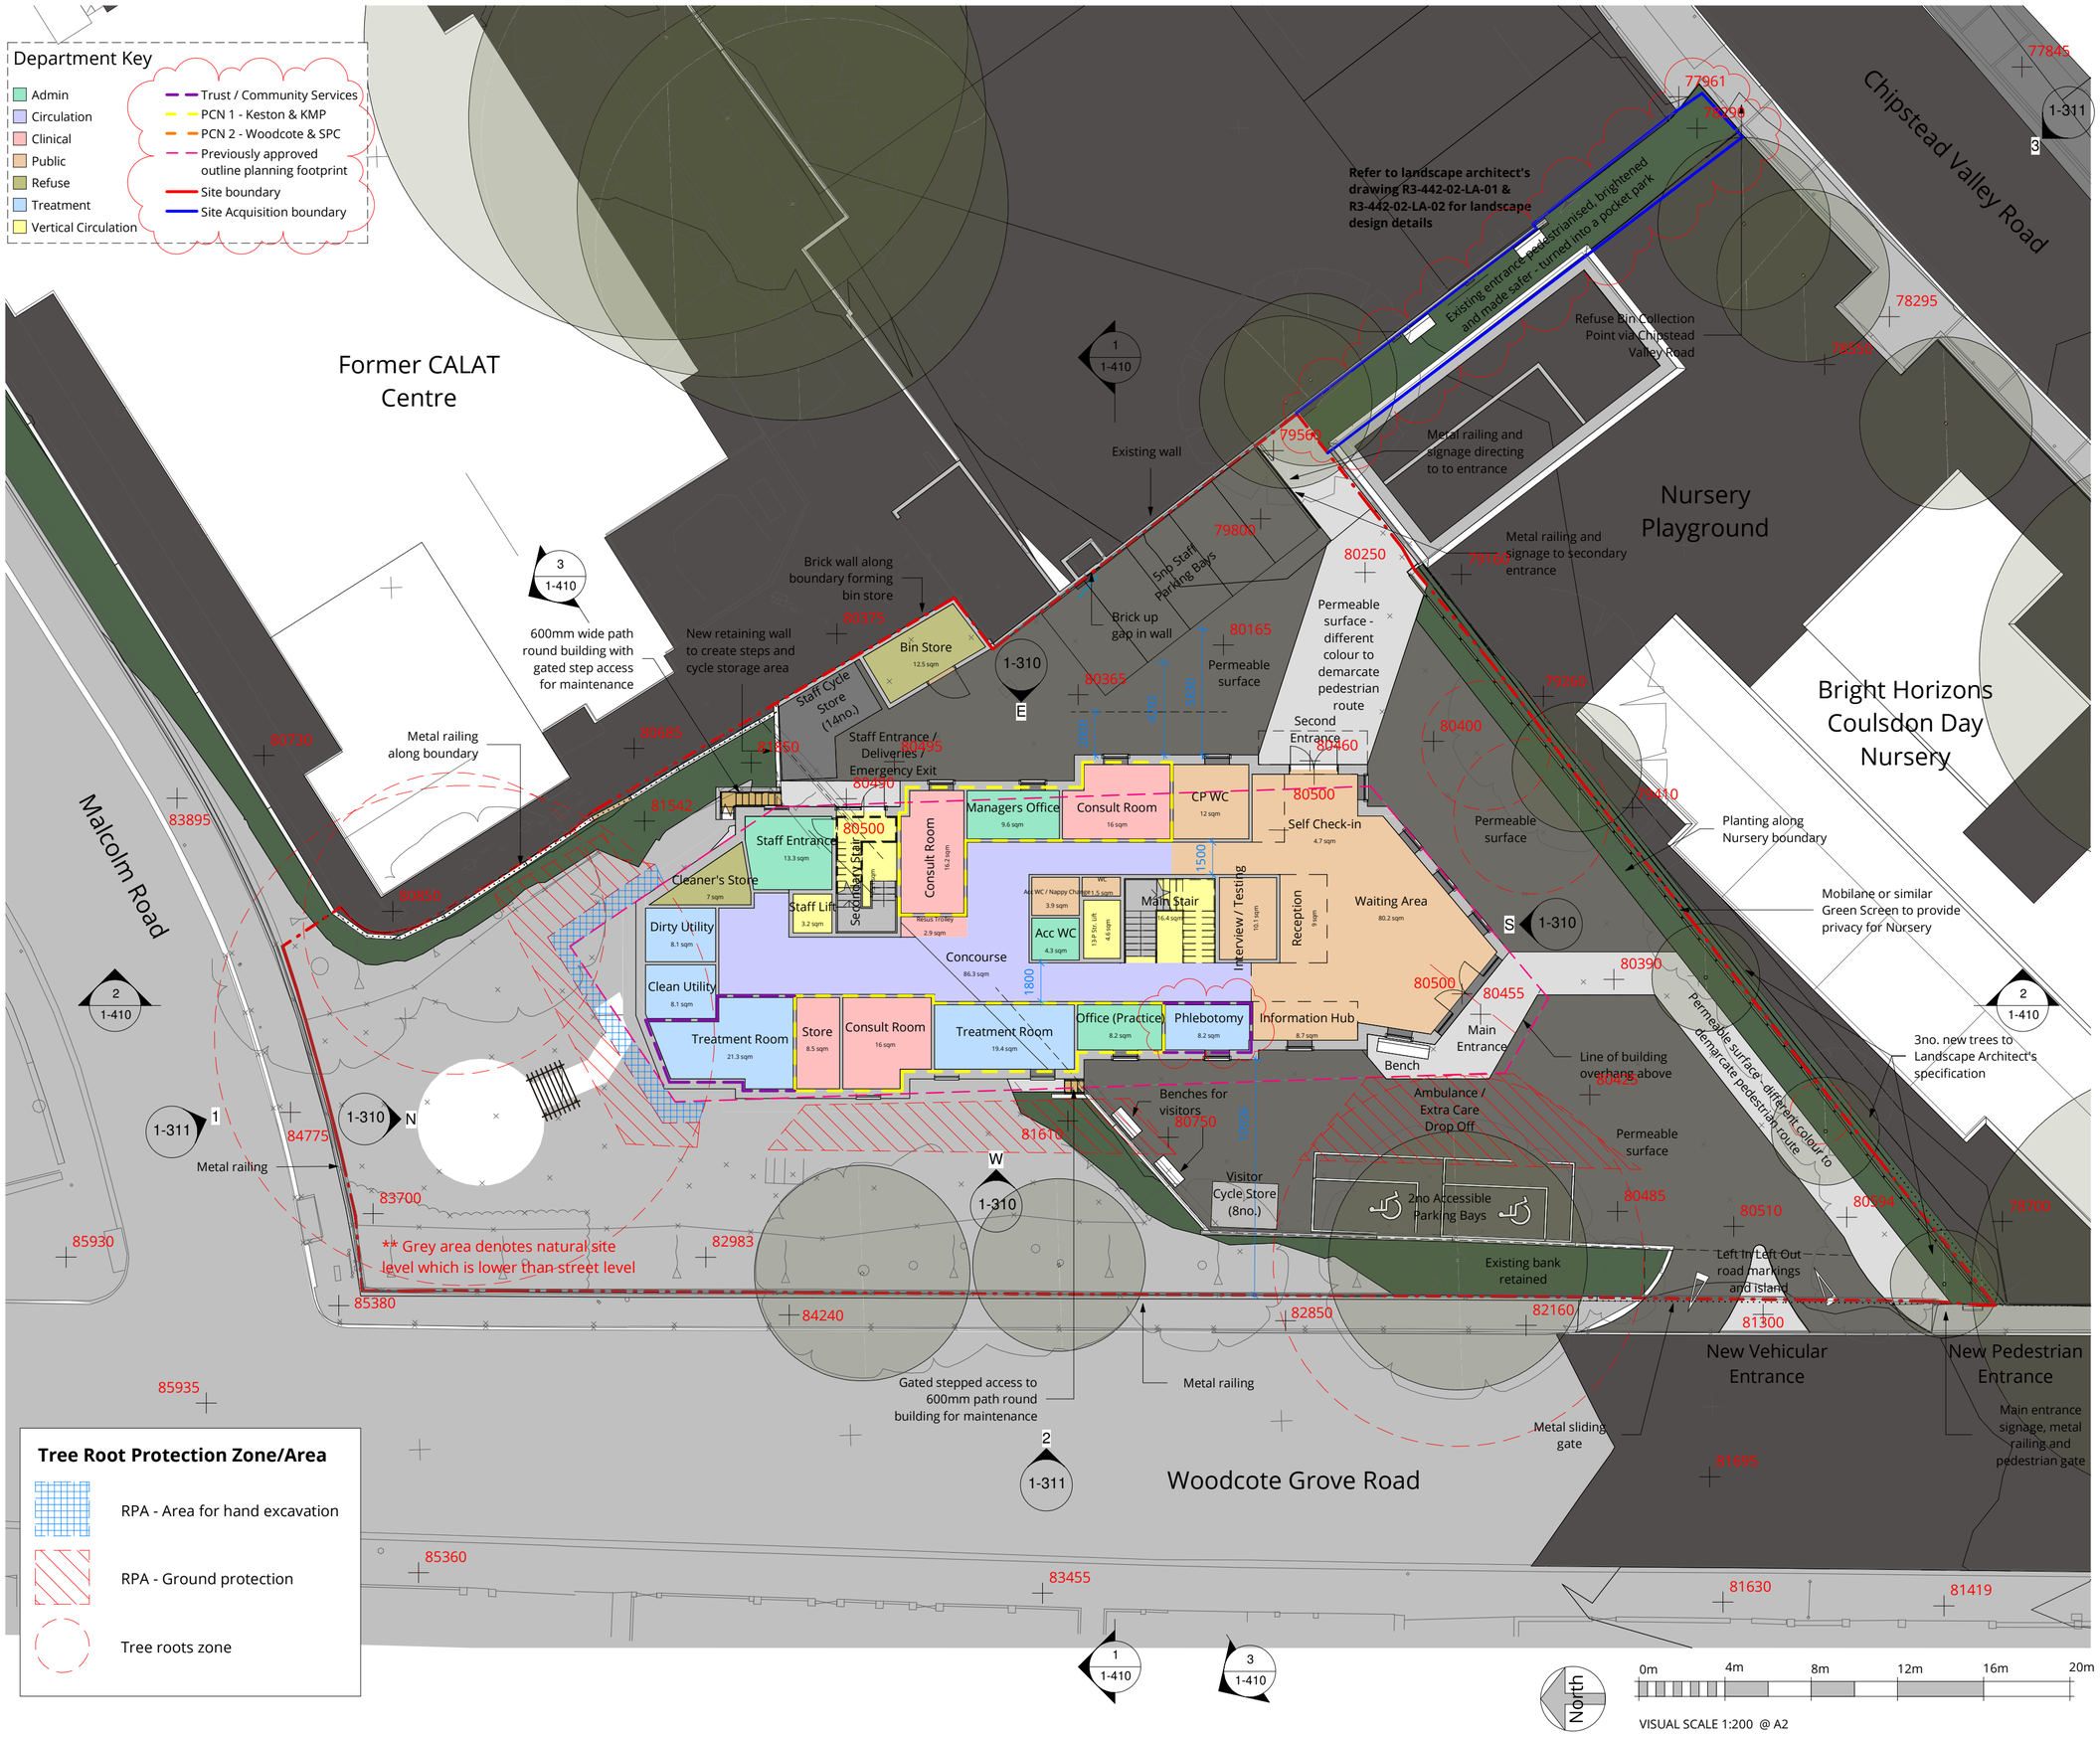

This drawing and design is for use solely in connection with the project described below. The drawing and design is the copyright of MEB Design and must not be reissued, loaned or copied without written consent.

All dimensions and setting out to be checked on site before construction. Do not scale from the drawing.

The drawing is to be read in conjunction with all other information relevant to the project. Any apparent discrepancy is to be brought to the attention of MEB Design.

If drawings are extracts from a co-ordianted Building Information Model (Autodesk Revit or similar) then for full details, layouts, keys and any items outside the Architectural Package please refer to the separate Structural and Services Packages. If in any doubt ask.

Linked and imported elements and files produced by other parties remain the copyright and responsibility of those parties and not of MEB Design Ltd

3D and rendered images are intended for information and illustrative purposes only. 3D and rendered drawings should not be relied upon and do not form part of any contractual arrangements.

© MEB Design Ltd

GENERAL NOTES

WIP

REV	DATE	DESCRIPTION
	01.04.21	OBC Draft Issue
A	30.04.21	OBC Draft Issue - parking and drive through updated.
B	08.07.21	OBC DRAFT External site layout updated.
C	23.07.21	OBC DRAFT Building envelope/footprint and floor layouts updated to suit SoA v9.
D	13.09.21	PLANNING WIP Building form standardised, site levels shown, and internal & site layout updated
E	17.09.21	PLANNING WIP Rooms swapped /sizes updated following GP Design Workshop 17.09.21.
F	05.10.21	PLANNING DRAFT External landcape coordinated with tree survey, landscape architect's proposal and transport consultant's revised transport note.
G	08.10.21	Tenant occupancy extent / colour codes updated.

OBC / RIBA Stage 1

CLIENT
Primary Health Properties

PROJECT TITLE
Coulsdon Medical Centre

DRAWING TITLE
Proposed Ground Floor Plan

SCALE	DRAWN/CHKD	DATE
1 : 200@A2	SJ AW ME PC	01.03.21

MEB Design Ltd
Chartered Architects

London Office 30 St John's Lane, Clerkenwell, London, EC1M 4NB
T: 020 7490 5266
london@mebdesign.co.uk
Also at Kent and Oxford
www.mebdesign.co.uk

DRAWING No. 2035-MEB-XX-00-DR-A-1-210
Rev. G